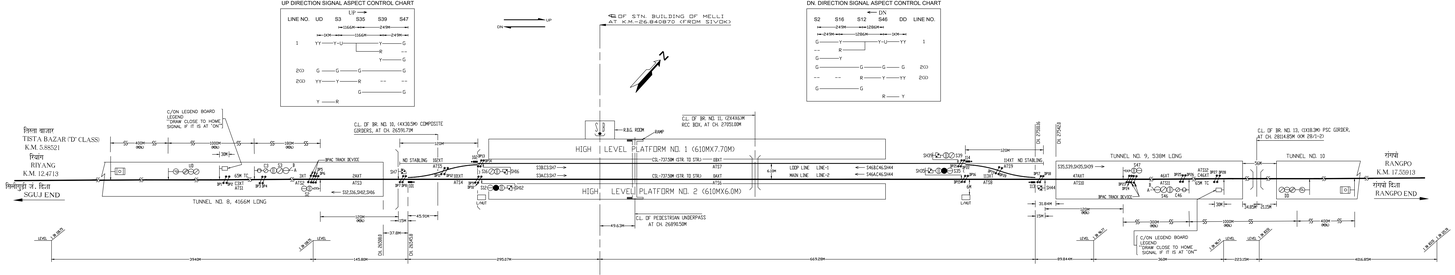

Signature block	
CTPM	RASHMI GAUTAM Digitally signed by RASHMI GAUTAM Date: 2022.11.21 17:04:41 +05'30'
PCSTE-C-MLG	K. N. KHEROTIA Digitally signed by K. N. KHEROTIA Date:2022.11.04 06:29:14 +05'30'
APDJ-ADRM	RAJESH GUPTA Digitally signed by RAJESH GUPTA Date:2022.11.04 04:06:02 +05'30'
APDJ-SRDDM	ASHOK KUMAR DEY Digitally signed by ASHOK KUMAR DEY Date:2022.10.25 04:21:08 +05'30'
APDJ-SRDSTE	NARENDRA SINGH Digitally signed by NARENDRA SINGH Date:2022.10.21 06:36:35 +05'30'
DY CSTE-C-PL	UTPAL KALITA Digitally signed by UTPAL KALITA Date:2022.09.20 11:30:31 +05'30'
SSTE-C-PL	Kanti Lal Das Digitally signed by Kanti Lal Das Date:2022.09.21 10:21:56 +05'30'
ASTE-C-PL	HEMANTA KUMAR DAS Digitally signed by HEMANTA KUMAR DAS Date:2022.09.20 05:25:54 +05'30'
JE-C-SIG-PL	Ranjan Jyoti Hazarika Digitally signed by Ranjan Jyoti Hazarika Date:2022.09.20 05:28:45 +05'30'
SSE-C-DRG-PL	Bhupen Kalita Digitally signed by Bhupen Kalita Date:2022.09.20 11:19:41 +05'30'

NOTES

1. ALL POINTS & CROSSINGS ARE 1 IN 12 EXCEPT OTHERWISE MENTIONED.
2. UP/DN STARTER SIGNALS ARE PLACED WITHIN 0-3M FROM THE DETECTION POINT AHEAD.
3. STATION TO BE MADE RC FIT (TO SUIT 25 KV AC TRACTION).
4. STATION PANEL IS PROVIDED WITH MSDAC WITH HIGH AVAILABILITY IP SYSTEM.
5. FOR AXLE COUNTERS, PREPATORY RESET FOR MAIN LINE/ RUN THROUGH LINES AND CONDITIONAL RESET FOR POINT ZONES/LOOP LINES/SIDINGS TO BE PROVIDED.

रियायती	
NOT AS BY	INDIA RAILWAYS NEW DELHI LINE PROJECT WORK PRO/AM YEAR NO. 14, 2009-10.
SCOPE OF WORK	
Mine n	
CODE NO.	
Ry	
DIVISION	B.G.
Station as name	
KOL OF INTERLOCKING	S
PLAN NO NIT	
CLASS OF STATION	'B'
Repairs	
SIGNALING	NIL
Job drawn as signed	
TO SUIT ENCL PLAN NO.	02/7/10/2021
Name drawn as signed	
SUPERSEDE SK. PLAN NO.	NIL

A.C.	REV.	DESCRIPTION	DY. CSTE/C/PL
		NEW STATION	

उप मुख्य रेल इंजीनियर इंजी.वि.सी. DY. CSTE/CON/PL	उप मुख्य रेल इंजीनियर इंजी.वि. CSTE/CON
APPROVED	