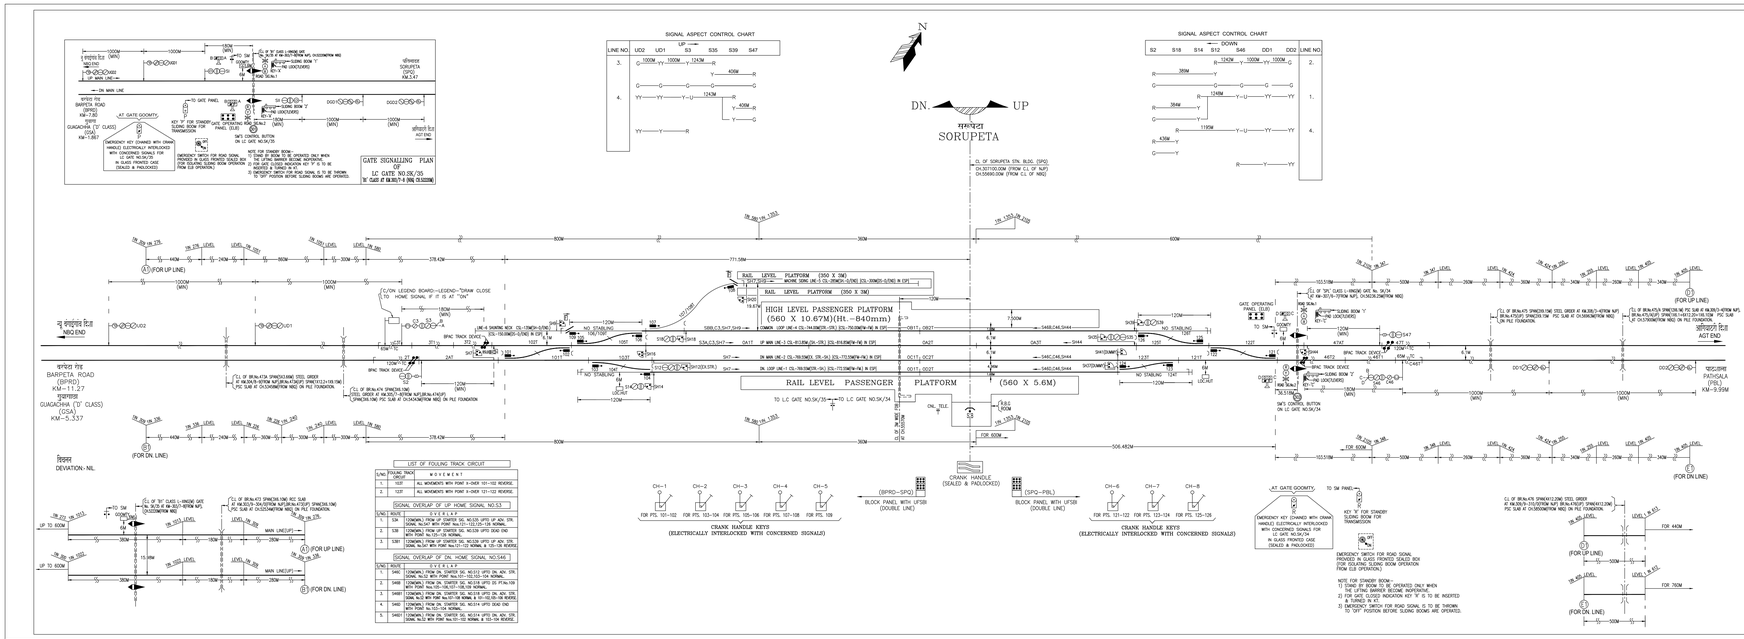

Signature block	
CTPM	RASHMI GAUTAM Digitally signed by RASHMI GAUTAM Date:2022.03.10 01:47:28 +05'30'
RNY-DRM	VIJAY KUMAR SRIVASTAVA Digitally signed by VIJAY KUMAR SRIVASTAVA Date:2022.03.04 03:16:29 +05'30'
RNY-SRDOM	AMIT SINGH Digitally signed by AMIT SINGH Date:2022.03.04 12:21:42 +05'30'
RNY-SRDSTE	AMIT KUMAR MANI Digitally signed by AMIT KUMAR MANI Date:2022.03.03 04:50:54 +05'30'
CSTE-C-2-MLG	UMESH KUMAR Digitally signed by UMESH KUMAR Date:2022.02.10 01:22:25 +05'30'
BY CSTE-C-PL	UTPAL KALITA Digitally signed by UTPAL KALITA Date:2022.02.10 01:16:07 +05'30'
SSTE-C-PL	Kanti Lal Das Digitally signed by Kanti Lal Das Date:2022.02.10 12:42:49 +05'30'
ASTE-C-PL	Hemanta Kr Das Digitally signed by Hemanta Kr Das Date:2022.02.10 02:25:01 +05'30'
SSE-C-DRG-PL	Bhupen Shyam Digitally signed by Bhupen Shyam Date:2022.02.10 12:29:00 +05'30'
JE-C-SIG-PL	Ranjan Jyoti Hazarika Digitally signed by Ranjan Jyoti Hazarika Date:2022.02.10 01:08:40 +05'30'

5. YARD TO BE MADE RE FIT.
6. DEAD APPROACH LOCKING WITH 60 SEC. TIME DELAY PROVIDED FOR LC GATE No.5K/35.
3. STARTER RELEASED BY ADVANCED STARTER IS NOT PROVIDED AS PER RLY.BD's AND VIDE GM/S&T/ALT.6 LET.No:-
(i) 2008/SIG/G/4 DT.17/09/2015 &
(ii) N/224/0 PL XIX DT.31/08/2017
2. STARTER SIGNALS ARE TO BE PROVIDED AT A DISTANCE NOT MORE THAN 3M FROM SL/GU AHEAD.
1. ALL PTS. & CROSSING ARE 1 IN 12 EXCEPT OTHERWISE MENTIONED.

टिप्पणी NOTES

कार्य का नाम SCOPE OF WORK	NEW BARGAWAN-AUTRGRI BG DOUBLING PROJECT
सिग्नल का CASE NO.	B.G.
स्टेशन STATION	III
अन्तरापन का संख्या STD. OF INTERLOCKING	W
स्टेशन का वर्ग CLASS OF STATION	AS LISTED
पैमाना SCALE	HORIZONTAL 1:2000
ईई द्वारा के अनुसार TO SUIT ENGG. PLAN NO.	CE/Y/26/2021
विगत ईएल का संदर्भ संख्या SUPERSEDES SG. PLAN NO.	SG(S)3008-ALT-'A'

| | | |